
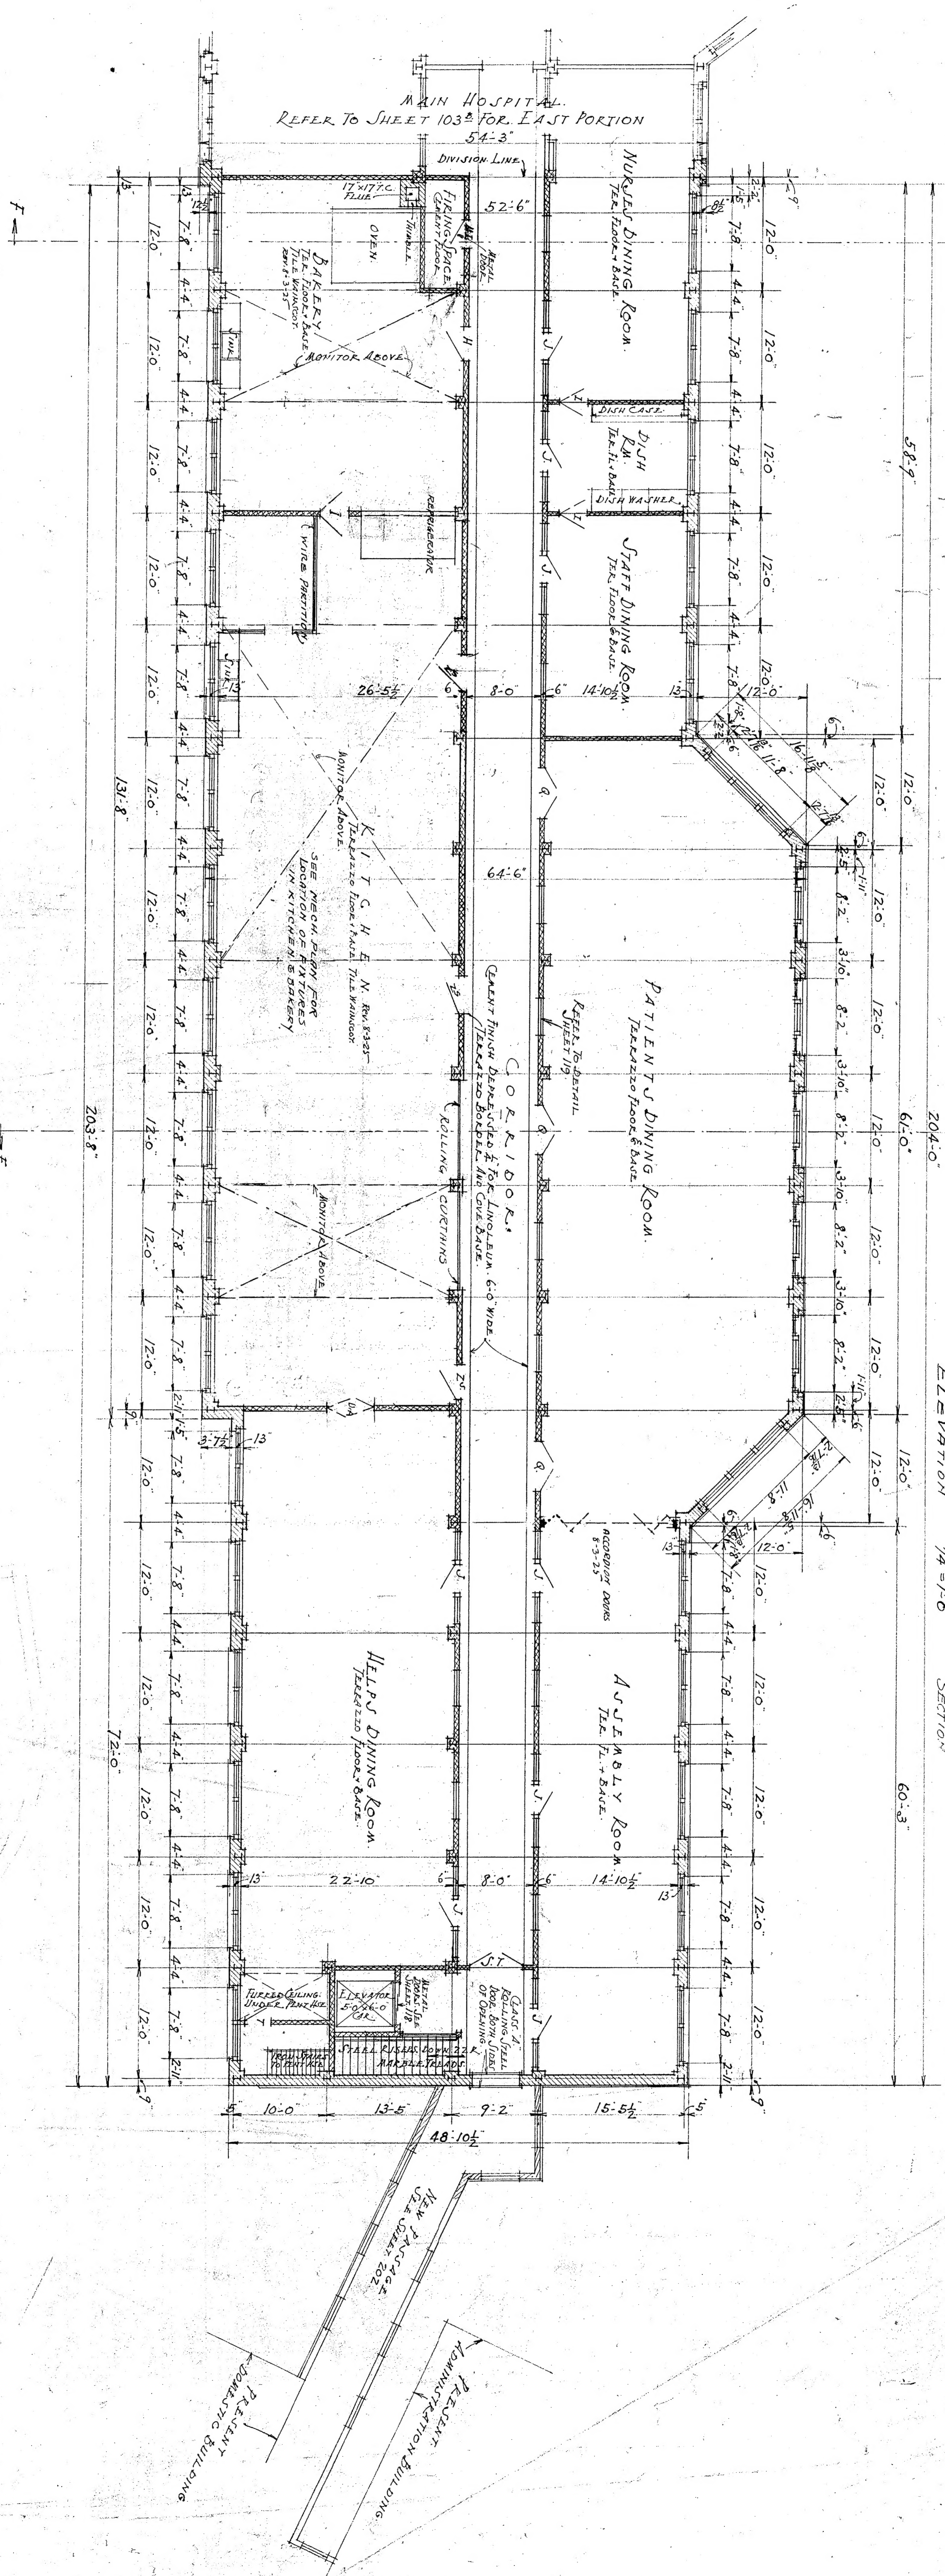
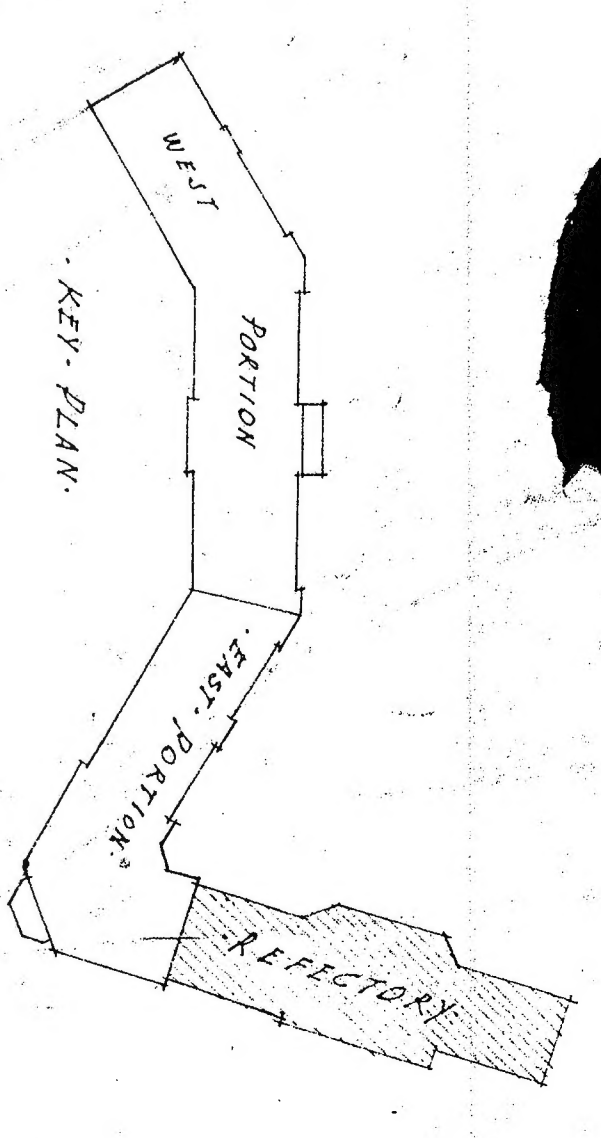
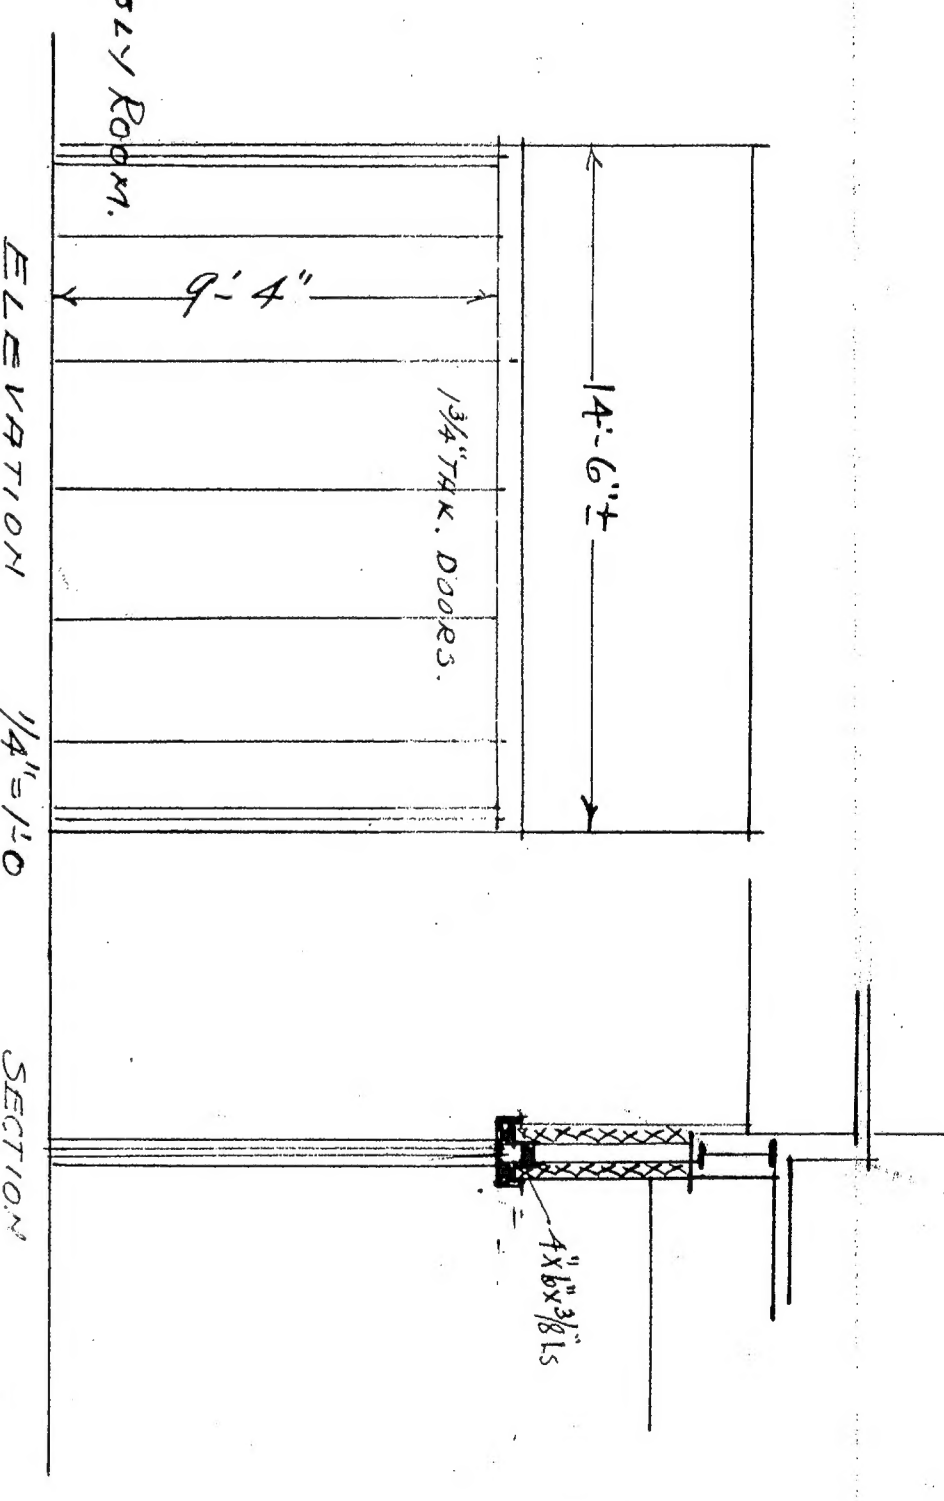


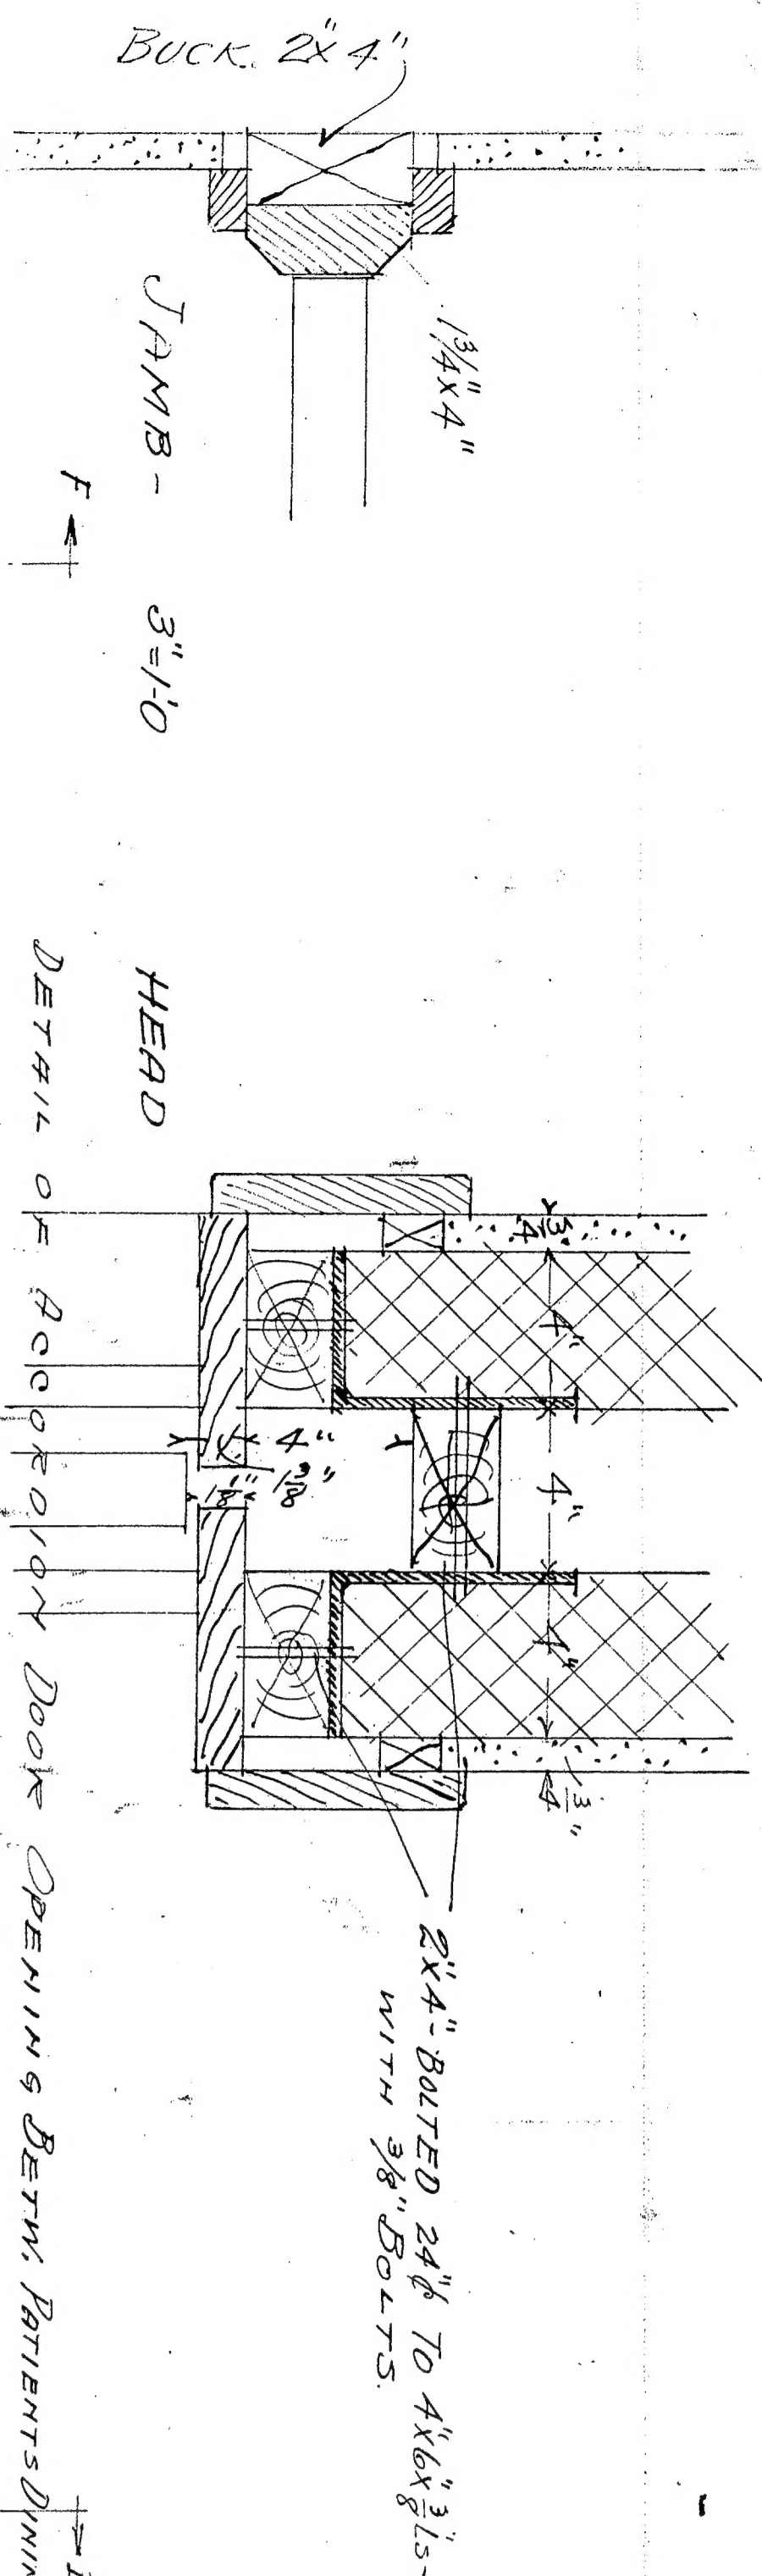

FIRST FLOOR PLAN. REFECTORY PORTION.
SCALE 1/8\"/>

HOSPITAL	
WAVERLY HILL SANITARIUM	
VALLEY STATION, JEFFERSON COUNTY, KY.	
DRAWN	D. X. MURPHY & CO.
DATE	7-31-24
ARCHITECTS	LOUISVILLE, KENTUCKY
SHEET NO.	105c